do not scale from drawing - written dimensions only to be used

NOTES:

1. FOR SETTING-OUT PLAN OF NEW EXTENSION REFER TO DRAWING No. 545/324.
2. FOR CLERESTORY GLAZING IN CHAMBER REFER TO DWG. No. 545/325.
3. FOR GENERAL ARRANGEMENT SECTIONS REFER TO DRAWING NO.s 545/510 & 511.
4. INTERNAL PARTITIONS FOR THE EXISTING BUILDING TO BE GYPWALL CLASSIC: 1 LAYER 15mm WALLBOARD AND 48mm GYPFRAME 'C' STUDS @ 600 CTS. SKIMMED TO ACHIEVE SOUND INSULATION 36dB. O/A THICKNESS 80mm UNLESS OTHERWISE STATED.
5. INTERNAL PARTITIONS FOR THE EXISTING BUILDING THAT NEED TO ACHIEVE 60mins FIRE RESISTANCE TO BE GYPWALL CLASSIC: 1 LAYER 15mm FIRELINE AND 48mm GYPFRAME 'C' STUDS @ 600 CTS. SKIMMED TO ACHIEVE SOUND INSULATION 36dB. O/A THICKNESS 80mm UNLESS OTHERWISE STATED.
6. ALL NEW PARTITIONS TO GO UP TO UNDERSIDE OF FLOOR ABOVE OR ROOF DECK UNLESS OTHERWISE STATED.
7. INTERNAL PARTITION FOR NEW EXTENSION AND LETTABLE BLOCKS - GYPWALL CLASSIC: 2 LAYERS STAGGERED 12.5mm SOUNDBLOC AND 70mm GYPFRAME 'C' STUDS @ 600 CTS. WITH 25mm ISOWOOL APR1200 IN THE CAVITY AND SKIMMED. SOUND INSULATION 52dB

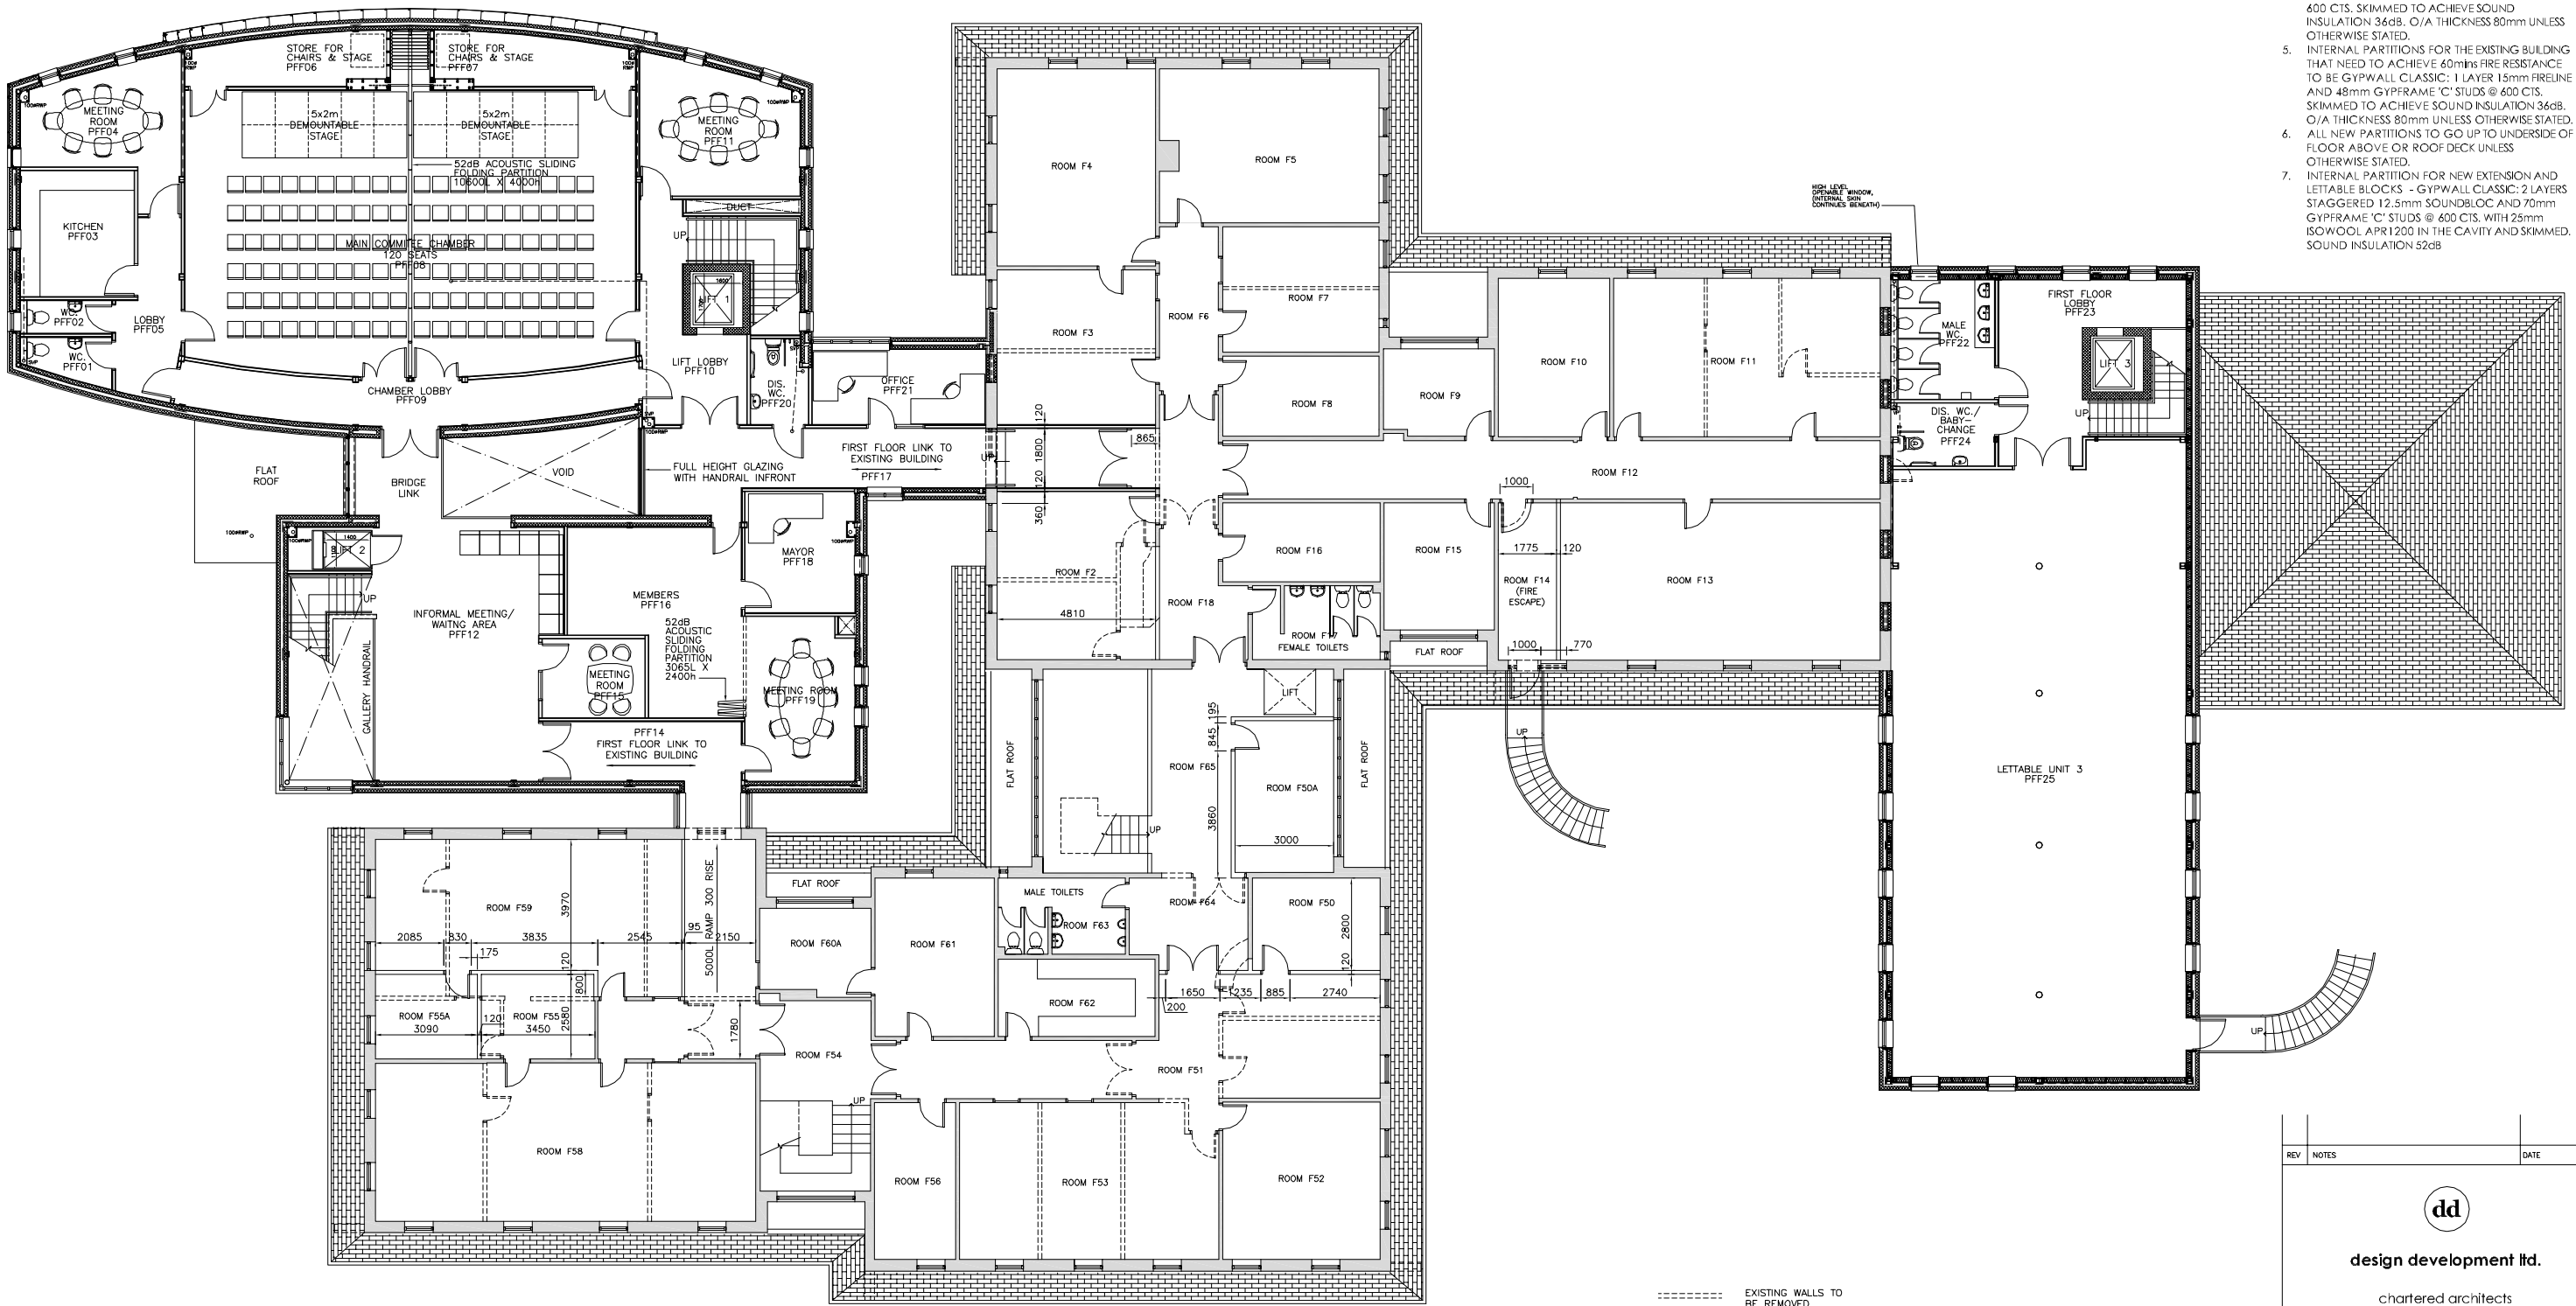

PROPOSED FIRST FLOOR PLAN
(FOR CLERESTORY GLAZING IN CHAMBER REFER TO DWG. No. 545/325)

REV	NOTES	DATE	CHKD
F	MEETING ROOM PFF13 OMITTED, DOOR TO PFF14 RELOCATED, DOOR TO PFF18 RELOCATED, DOORS INTO PFF08 RELOCATED/OMMITTED, SEPARATING PARTITIONS BETWEEN ROOMS PFF01,02,03 & 04 ADJUSTED TO SUIT CLIENTS KITCHEN REQUIREMENTS, EXTERNAL WALL CONSTRUCTION TO LETTABLE BLOCK REVISED, GRIDS ADDED, SVP'S INDICATED, NOTES AMENDED.	15/08/06	
E	DOORS TO ROOMS PFF14 & ROOM PFF11 RELOCATED DUE TO CEILING FINISH CHANGES, DIMENSIONS ADDED, 2 No. WINDOWS OMITTED ON SOUTHEAST ELEVATION OF LETTABLE UNITS DUE TO STRUCTURAL WINDBRACING, PRELIMINARY STRUCTURAL GRID INDICATED IN LETTABLE UNIT1, NOTES ADDED.	11/08/06	
D	PLANS REVISED TO SUIT CLIENT REQUIREMENTS	10/07/06	
C	PLANS REVISED TO SUIT CLIENT REQUIREMENTS	7/06/06	
B	PLANS AND ELEVATIONS REDESIGNED	12/05/06	
A	PLANS AND ELEVATIONS REDESIGNED	21/02/06	

design development ltd.

chartered architects
project managers

12 The Crescent
Plymouth, Devon
PL1 3AB. United Kingdom

T:01752 663336
F:01752 663495
E: mail@designdevelopment.co.uk
W: www.designdevelopment.co.uk

client	WEST DEVON BOROUGH COUNCIL
project	ALTERATIONS & ADDITIONS TO WDBC, KILWORTHY PARK, TAVISTOCK
drawing	PROPOSED FIRST FLOOR PLAN

dwg no	rev	author	checked
545/321	F	-	
scale 1:100	date MAY'05	file ref 545/info/plans/311 WDBC.dwg ©design development llp.	

d e s i g n d e v e l o p m e n t l t d.

PDF Created with deskPDF PDF Writer - Trial :: http://www.docudesk.com